PROPOSED SIGNAGE ON EXISTING POLE

MATERIAL NOTES

1. EXISTING CONCRETE BLOCK BUILDING WALL
2. EXISTING SIDING
3. EXISTING COMPOSITION ROOFING
4. EXISTING WINDOW
5. EXISTING STAIRS TO RESIDENCE
6. ROLL UP DOOR
7. EXISTING DECORATIVE BAND
8. PROPOSED SIGNAGE

NOTE

ALL EXTERIOR LIGHTS SHALL COMPLY WITH MONO COUNTY DARK SKY REGULATIONS

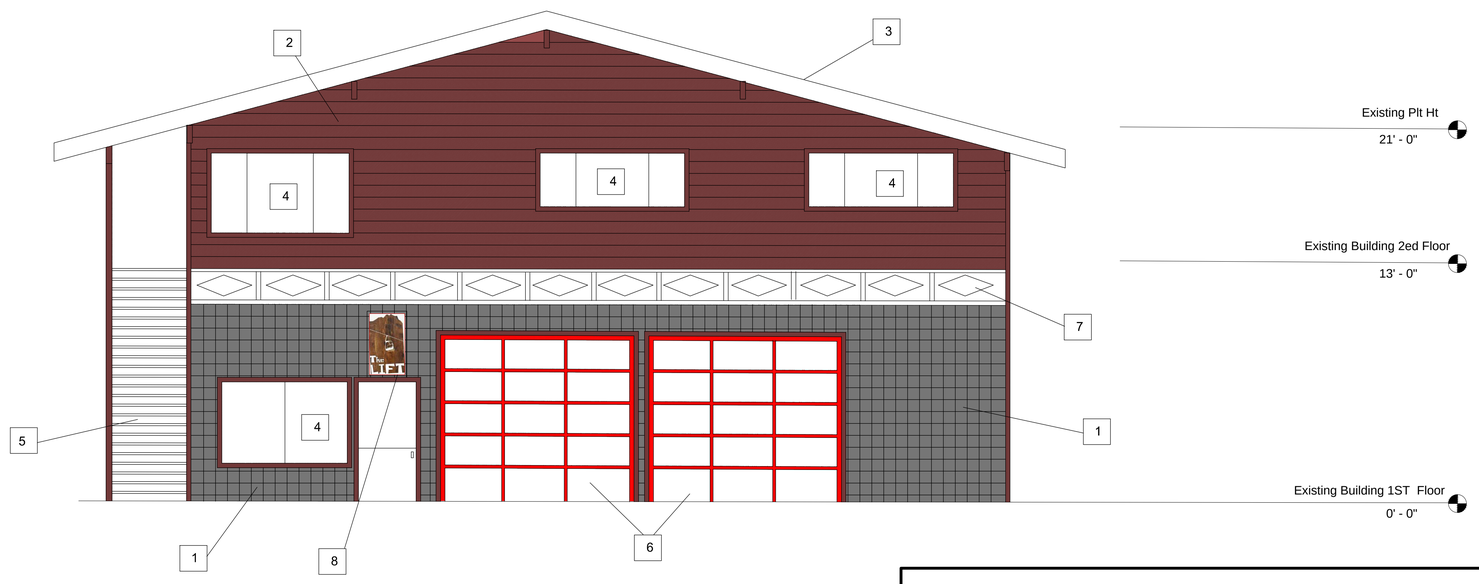

WEST ELEVATION
FACING HIGHWAY 158

SCALE
¼" = 1'-0"

USE PERMIT NO. XXX

NO.	REVISIONS:	DATE:	BY:
1			BS

RMS GROUP
LAND DEVELOPMENT
PLANNING AND DESIGN SERVICES
BOB STRONG, PE
rmssqed@earthlink.net
949.573.2135

SHEET TITLE: WEST ELEVATION
PROJECT: PROPOSED RESTAURANT
DAVE & AMANDA CARMICHAEL
ADDRESS: 2587 HIGHWAY 158
JUNE LAKE, CA 93529

DATE: 9–27–16

DRAWING NO.