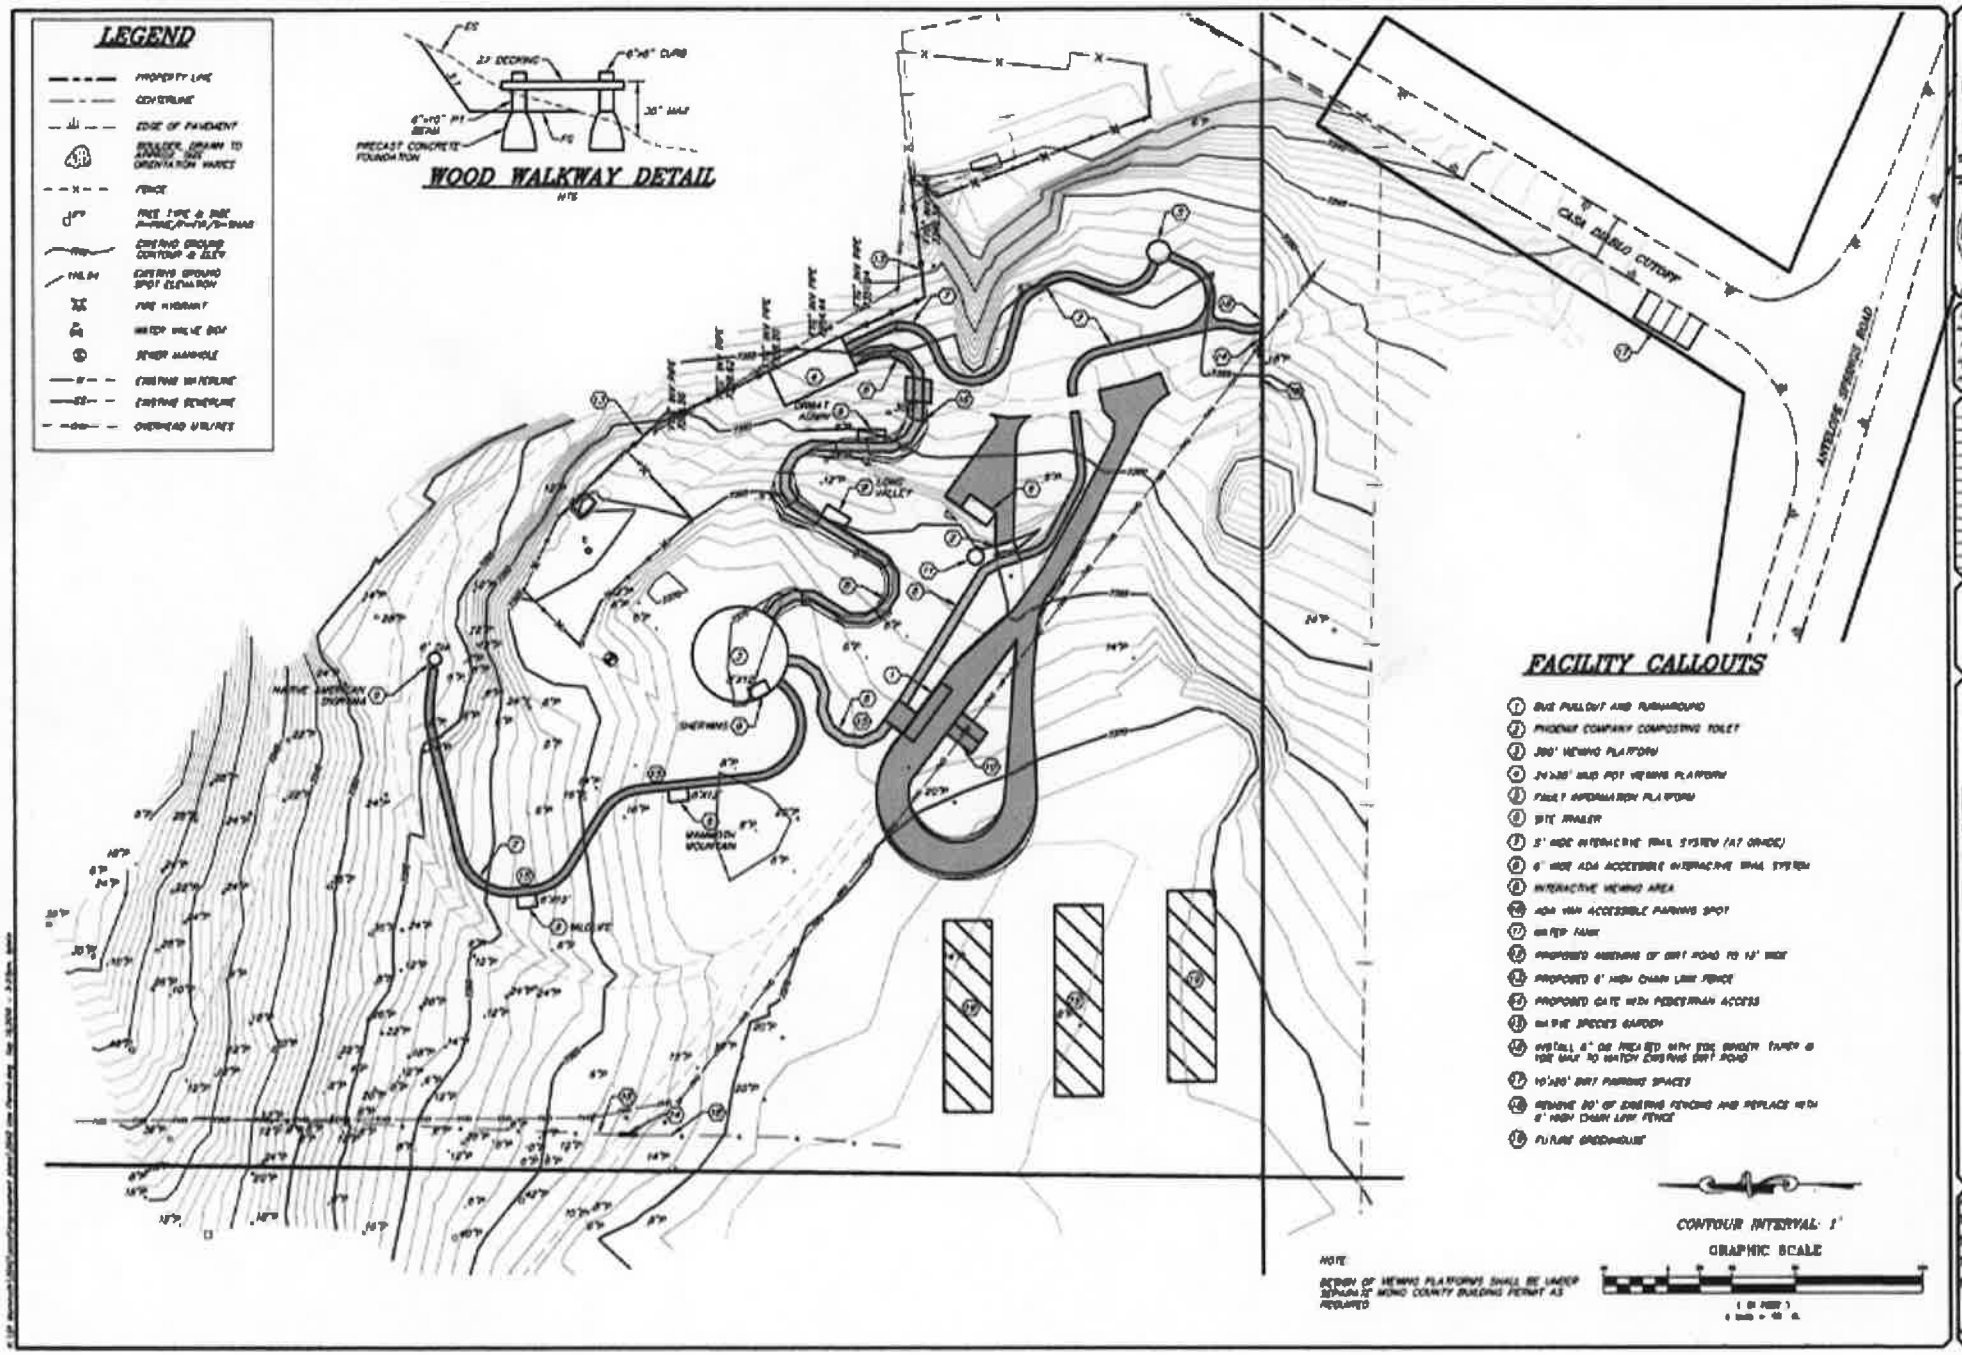
LEGEND
PROPERTY LINE
CENTERLINE
EDGE OF PAVEMENT
BOULDER, GRAMN TO ROUGH SIZE ORIENTATION MARKS
FENCE
TREE TYPE & SIZE
EXISTING GROUND CONTOUR @ 5'/1'
EXISTING GROUND SPOT ELEVATION
FIRE HYDRANT
WATER VALVE BOX
SEWER MANHOLE
EXISTING WATERLINE
EXISTING SEWERLINE
OVERHEAD UTILITIES
WOOD WALKWAY DETAIL
FACILITY CALLOUTS
1 BUS PULLOUT AND TURNAROUND
2 PHOENIX COMPANY COMPOSTING TOILET
3 300' VIEWING PLATFORM
4 24'x36' BUS PDT VIEWING PLATFORM
5 FIRE I INFORMATION PLATFORM
6 SITE SHELTER
7 5' WIDE INTERPRETIVE TRAIL SYSTEM (AT GRADE)
8 6' WIDE ADA ACCESSIBLE INTERPRETIVE TRAIL SYSTEM
9 INTERACTIVE VIEWING AREA
10 ADA VAN ACCESSIBLE PARKING SPOT
11 WATER TANK
12 PROPOSED WIDENING OF DIRT ROAD TO 16' WIDE
13 PROPOSED 6' HIGH CHAIN LINK FENCE
14 PROPOSED GATE WITH PEDESTRIAN ACCESS
15 NATIVE SPECIES GARDEN
16 INSTALL 4" DIA PIPE BED WITH STEEL BRACKETS FIXED TO SIDE WALL TO HANG EXISTING DIRT ROAD
17 10'x20' DIRT PARKING SPACES
18 REMOVE 30' OF EXISTING FENCING AND REPLACE WITH 6' HIGH CHAIN LINK FENCE
19 FUTURE GREENHOUSE
CONTOUR INTERVAL: 1'
GRAPHIC SCALE
NOTE
DESIGN OF VIEWING PLATFORMS SHALL BE UNDER SEPARATE MONO COUNTY BUILDING PERMIT AS REQUIRED
CALIFORNIA CUTOFF
ANTELOPE SPRINGS ROAD
SHERWINS
MAMMOTH MOUNTAIN
LONG VALLEY
MAMMOTH LAKES
BISHOP
REDWOOD CITY
SAN LUIS OBISPO
GEO INTERPRETIVE SITE
USE PERMIT SITE PLAN
TOWN OF MAMMOTH LAKES, MONO COUNTY, STATE OF CALIFORNIA
10/31/2014
1" = 40'
2042
C2