PARKING REQUIREMENTS

PARKING	REQUIRED	PROVIDED	FULL SIZE 10X20	ALT SIZE 8X16	ALT SIZE 8X22 PARALLEL	ON STREET
EXISTING MOTEL ALL PARKING EXISTING 21 UNITS PLUS OWNERS UNIT	22 SPACES	22 SPACES		19 SPACES		3 SPACES
CRAWFORD GARAGE CONVERSION 6 UNITS	6 SPACES	6 SPACES	1 SPACES	3 SPACES	2 SPACE	
EMPLOYEE PARKING	2 SPACES	2 SPACES		2 SPACES		
TOTALS	30 SPACES	30 SPACES	1 SPACES	24 SPACES	2 SPACE	3 SPACES
ACCESSIBLE SPACES	1 SPACE	1 SPACE				

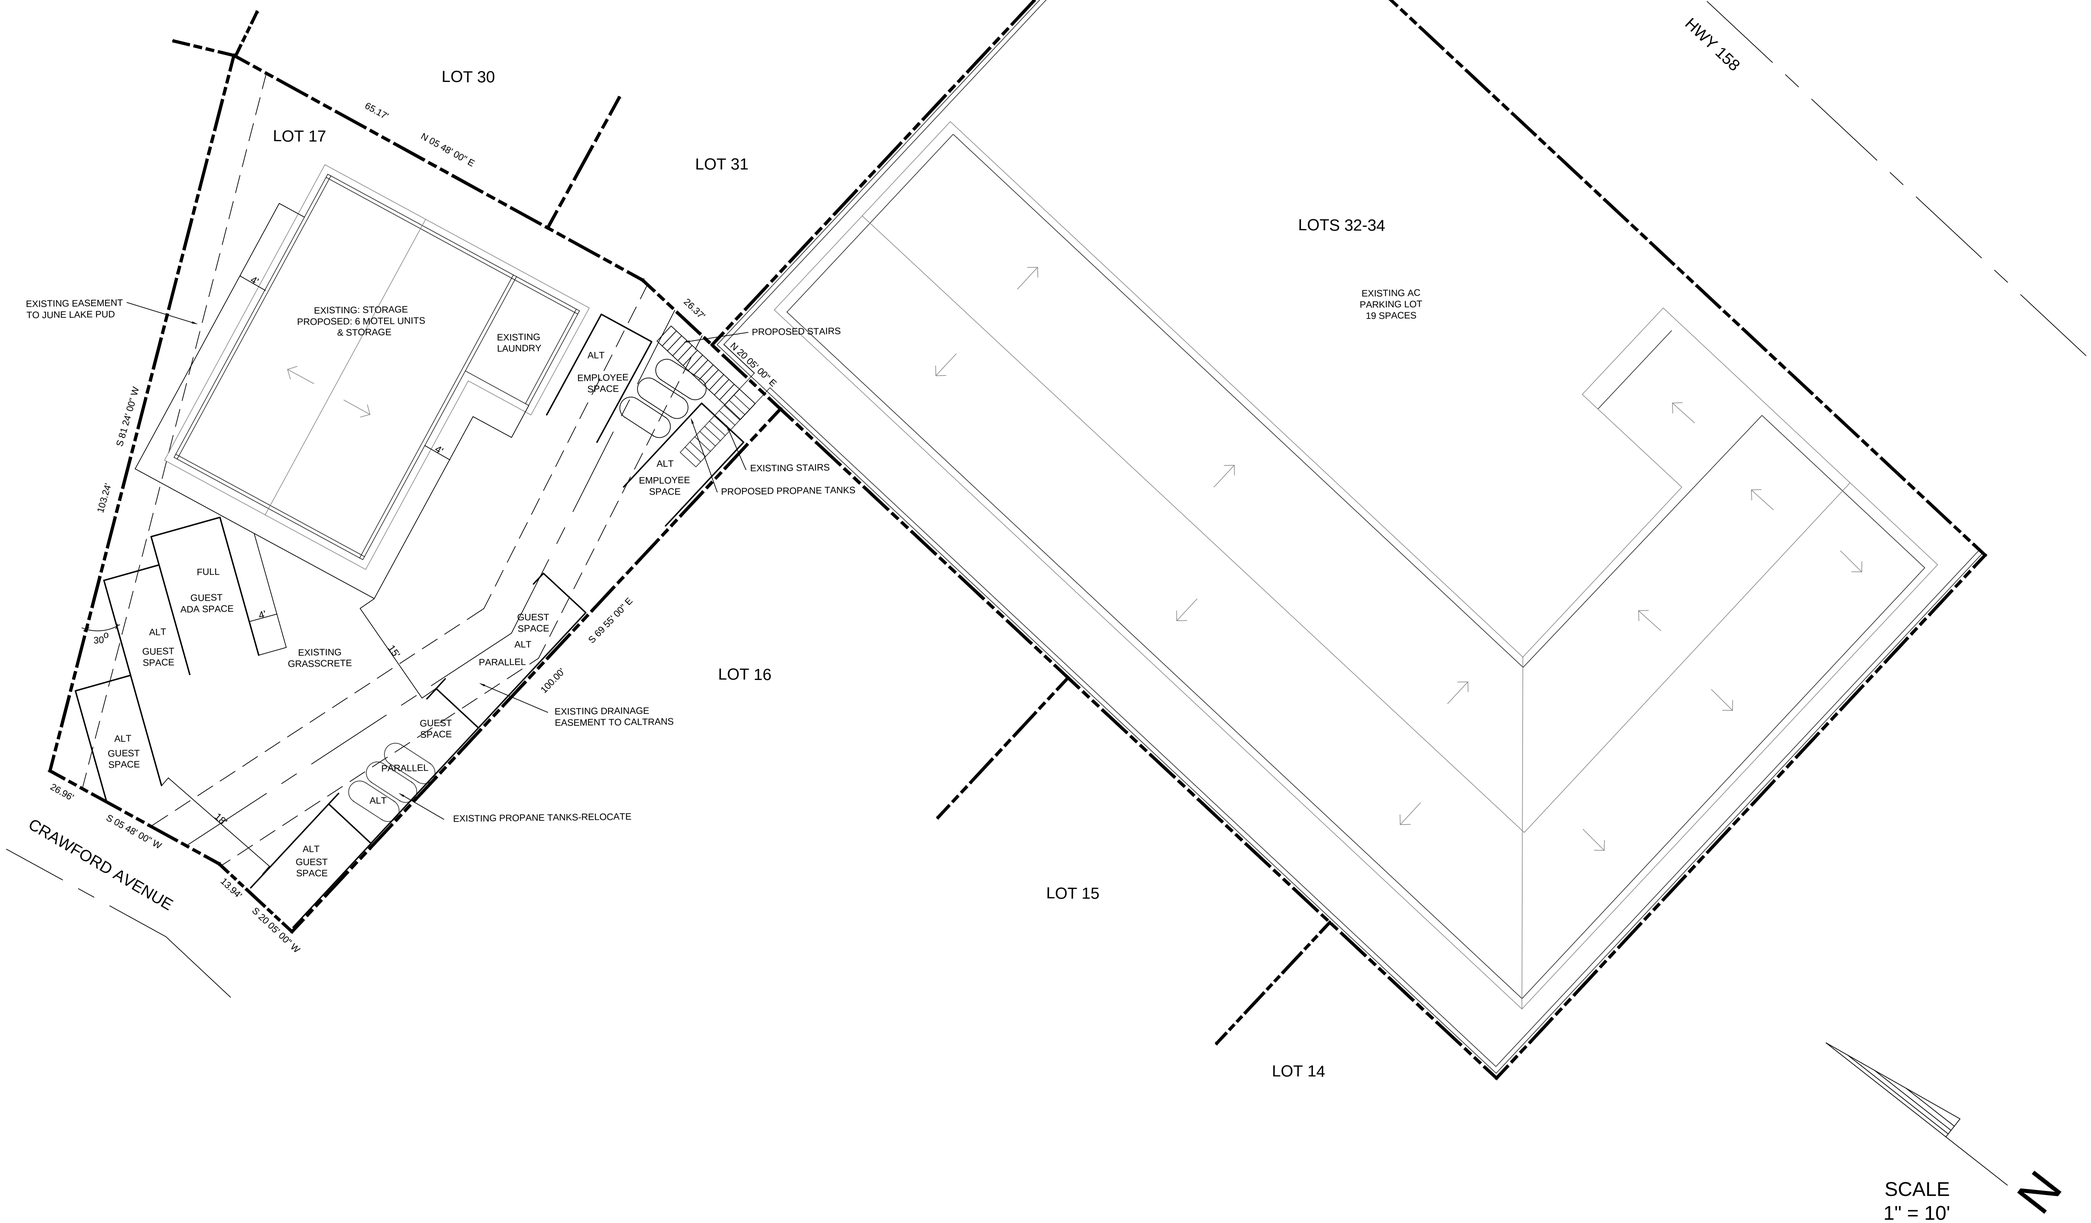

NO.	REVISIONS:	DATE	BY:
1			BS

RMS GROUP
LAND DEVELOPMENT
PLANNING AND DESIGN SERVICES
BOB STRONG, PE
rmssqed@earthlink.net
949.573.2135

SHEET TITLE: SITE PLAN

PROJECT: **PROPOSED ADDITIONAL UNITS JUNE LAKE MOTEL**

ADDRESS: 2716 HIGHWAY 158 JUNE LAKE, CA 93529

DATE: 9-14-17

DRAWING NO. 2 OF 2