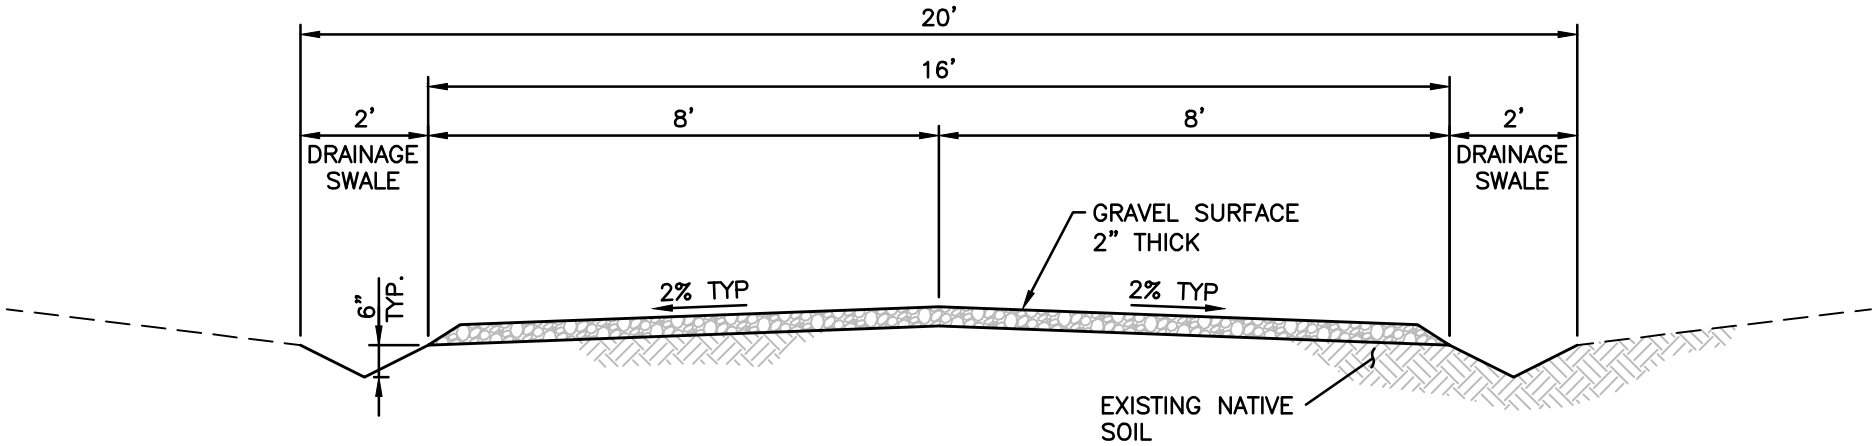

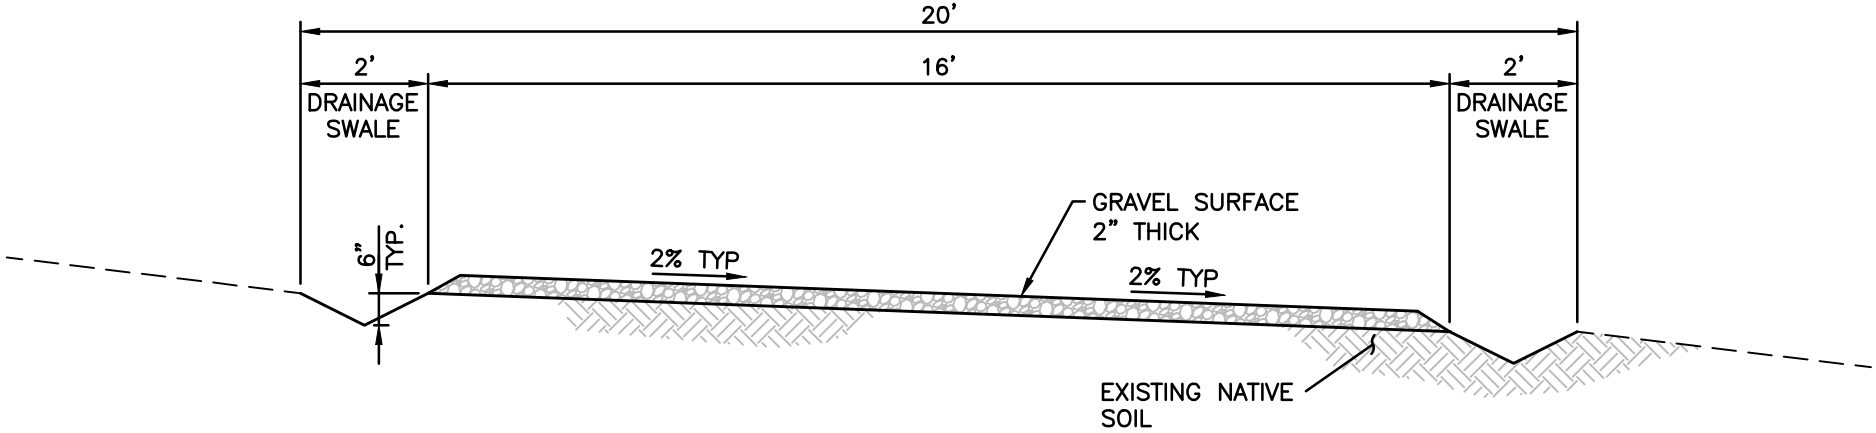

TYPICAL ROADWAY SECTIONS

NOT TO SCALE