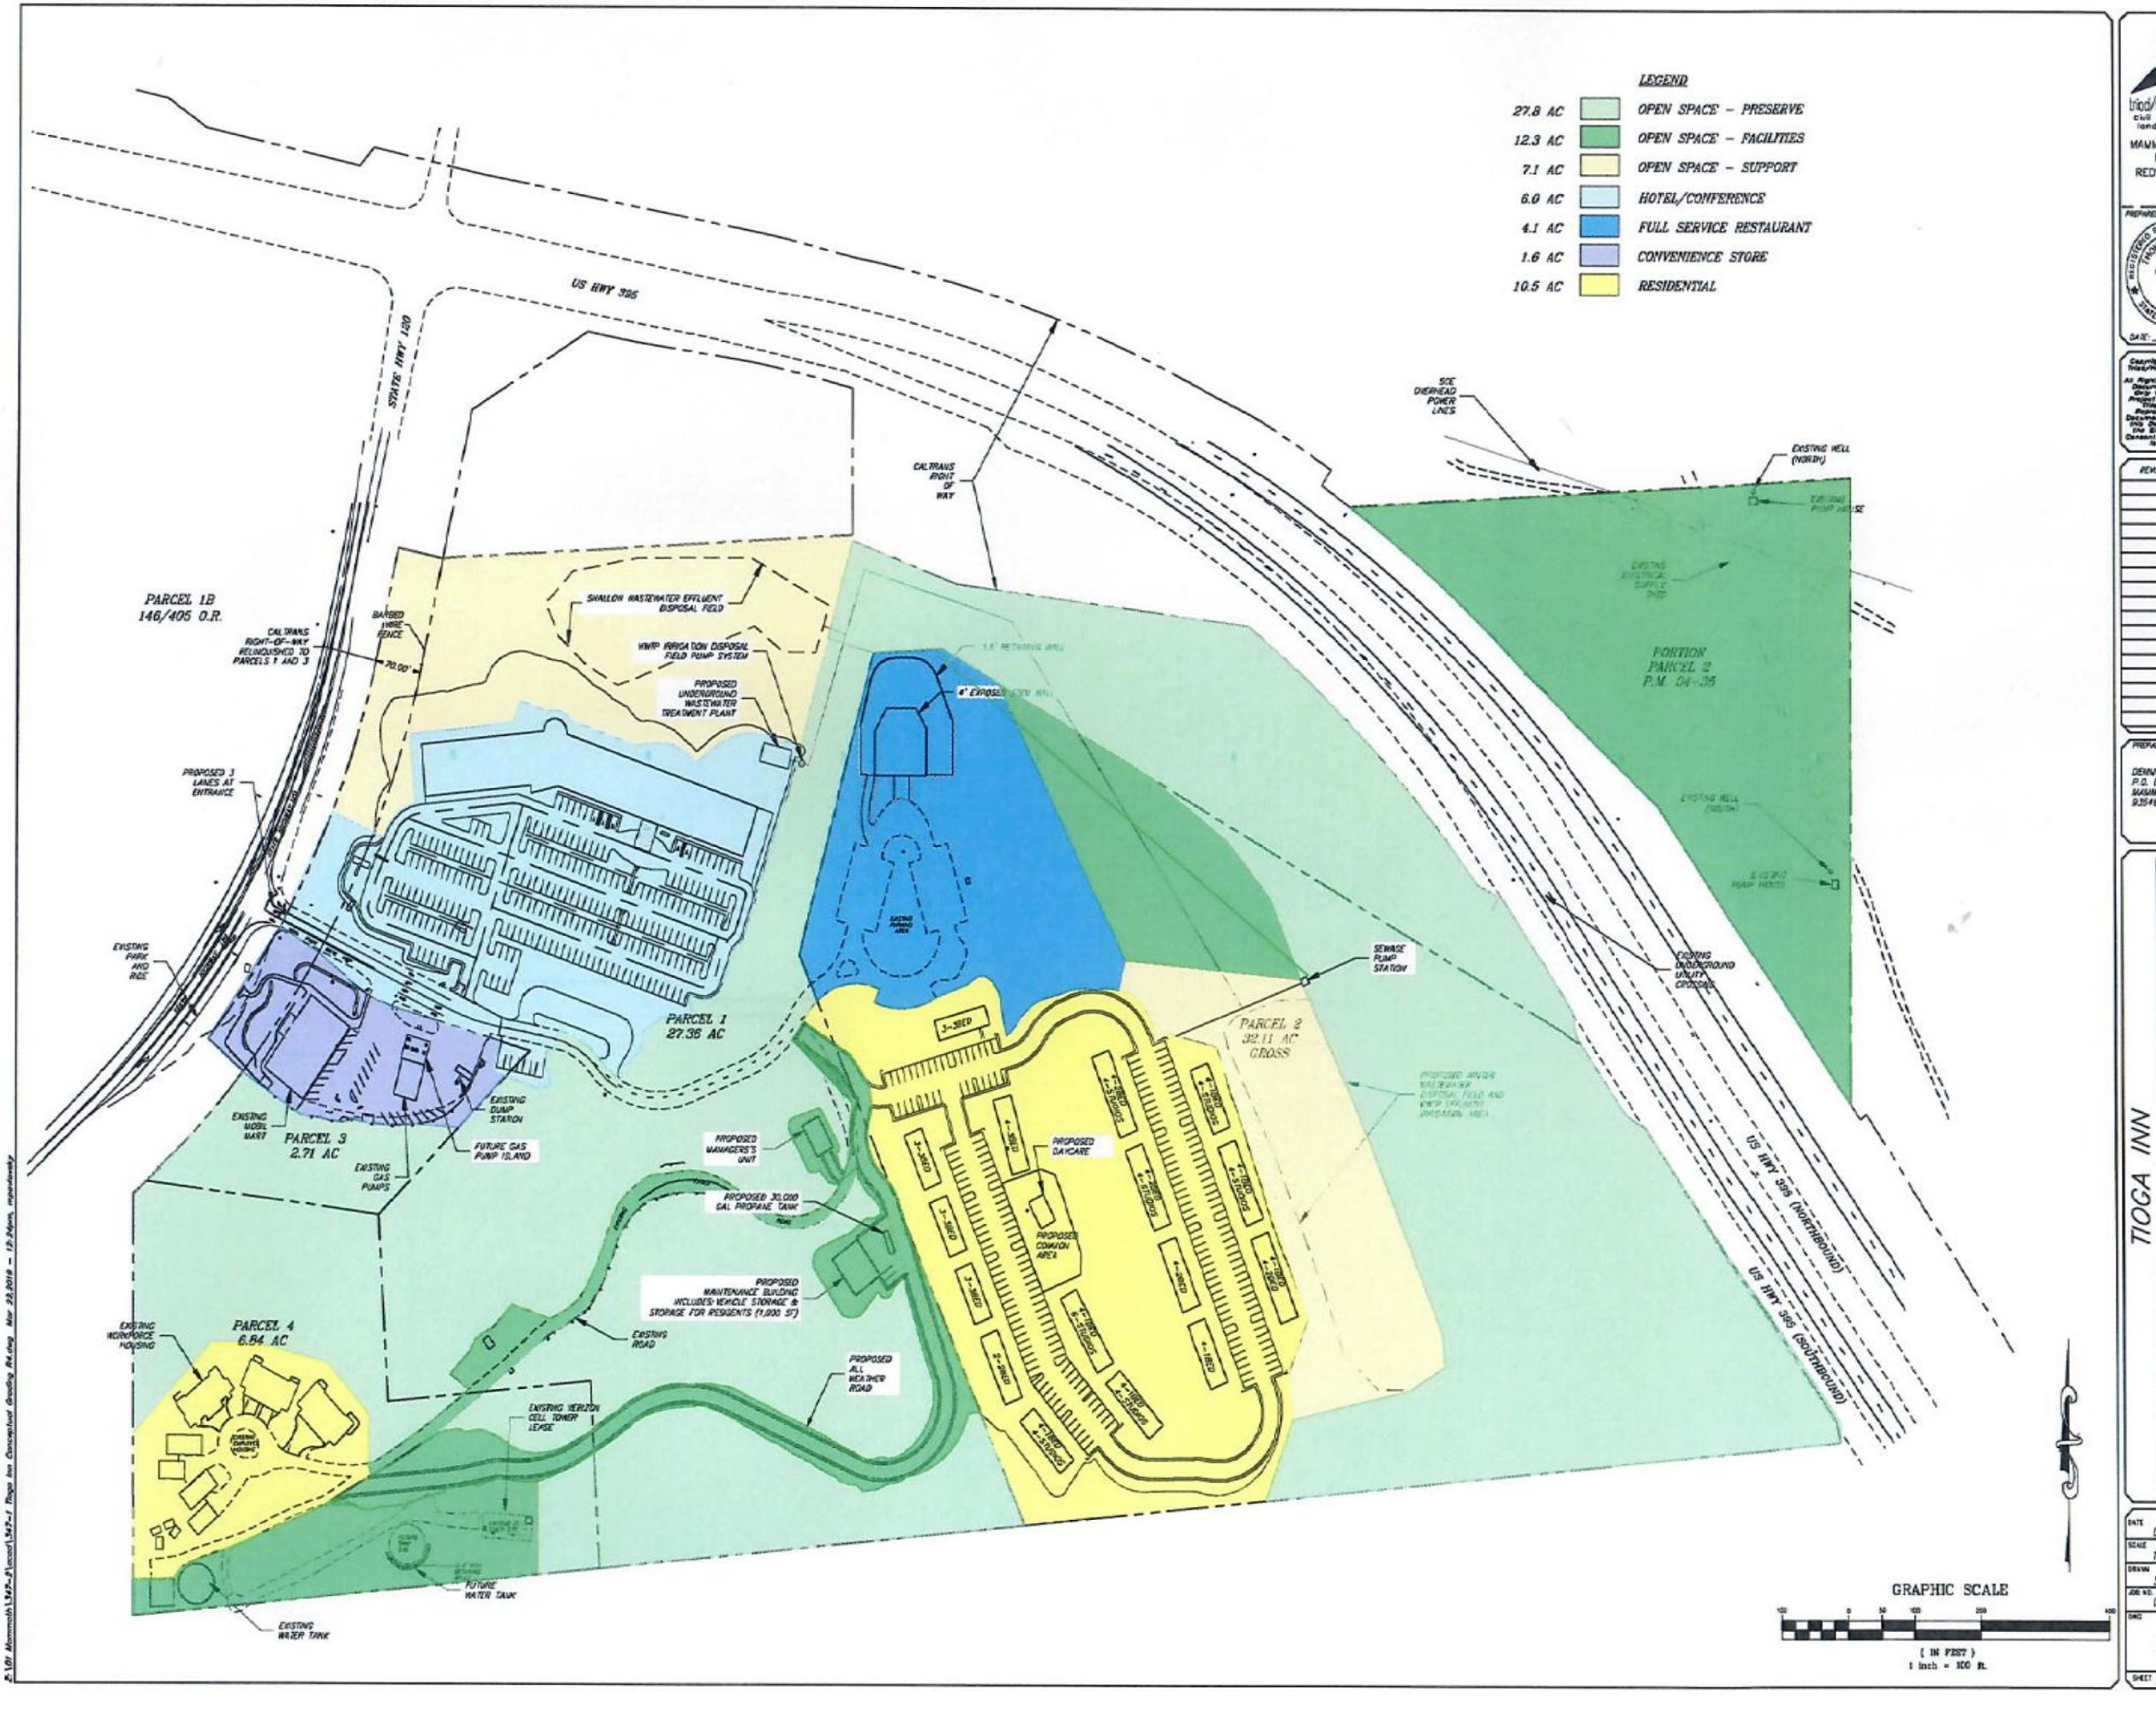

triad/holmes assoc
civil engineering
land surveying

MAMMOTH LAKES
BISHOP
REDWOOD CITY

PREPARED & SUBMITTED BY:

REGISTERED PROFESSIONAL ENGINEER
THOMAS A. PLATZ
NO. C 41039
CIVIL
STATE OF CALIFORNIA

DATE:

Copyright (C) 2018 by Triad/Holmes Associates
All Rights Reserved. This Document is intended Only for Use on the Project Specified in the Title Block. Any Reproduction of this Document or Portions of this Document, Without the Expressed Written Consent of Triad/Holmes, is Prohibited.

REVISIONS:	BY:

PREPARED FOR:

DENNIS D'OMALLE
P.O. BOX 2727
MAMMOTH LAKES, CA
93546

TIOGA INN

FIGURE 7, THE LAND USE PLAN

DATE	03/22/2019
SCALE	1"=60'
DRAWN	SR/ MF
JOB NO.	01.0347.2
DWG	C1
SHEET	1 of 2